...rectangel a Improvements to playgrounds at Thanisandra Village at Ward No 06 b Improvements to Suvarana ...ion Ground on Vidyaranyapura Main road at Ward No 09 Improvements to playgrounds at Ward No 11 ...ental Developmental Works to Play ground stadium in Ward No 05 Jakkur e Developmental works to Play ground ...ayapura Ward No 08 Kodigehalli

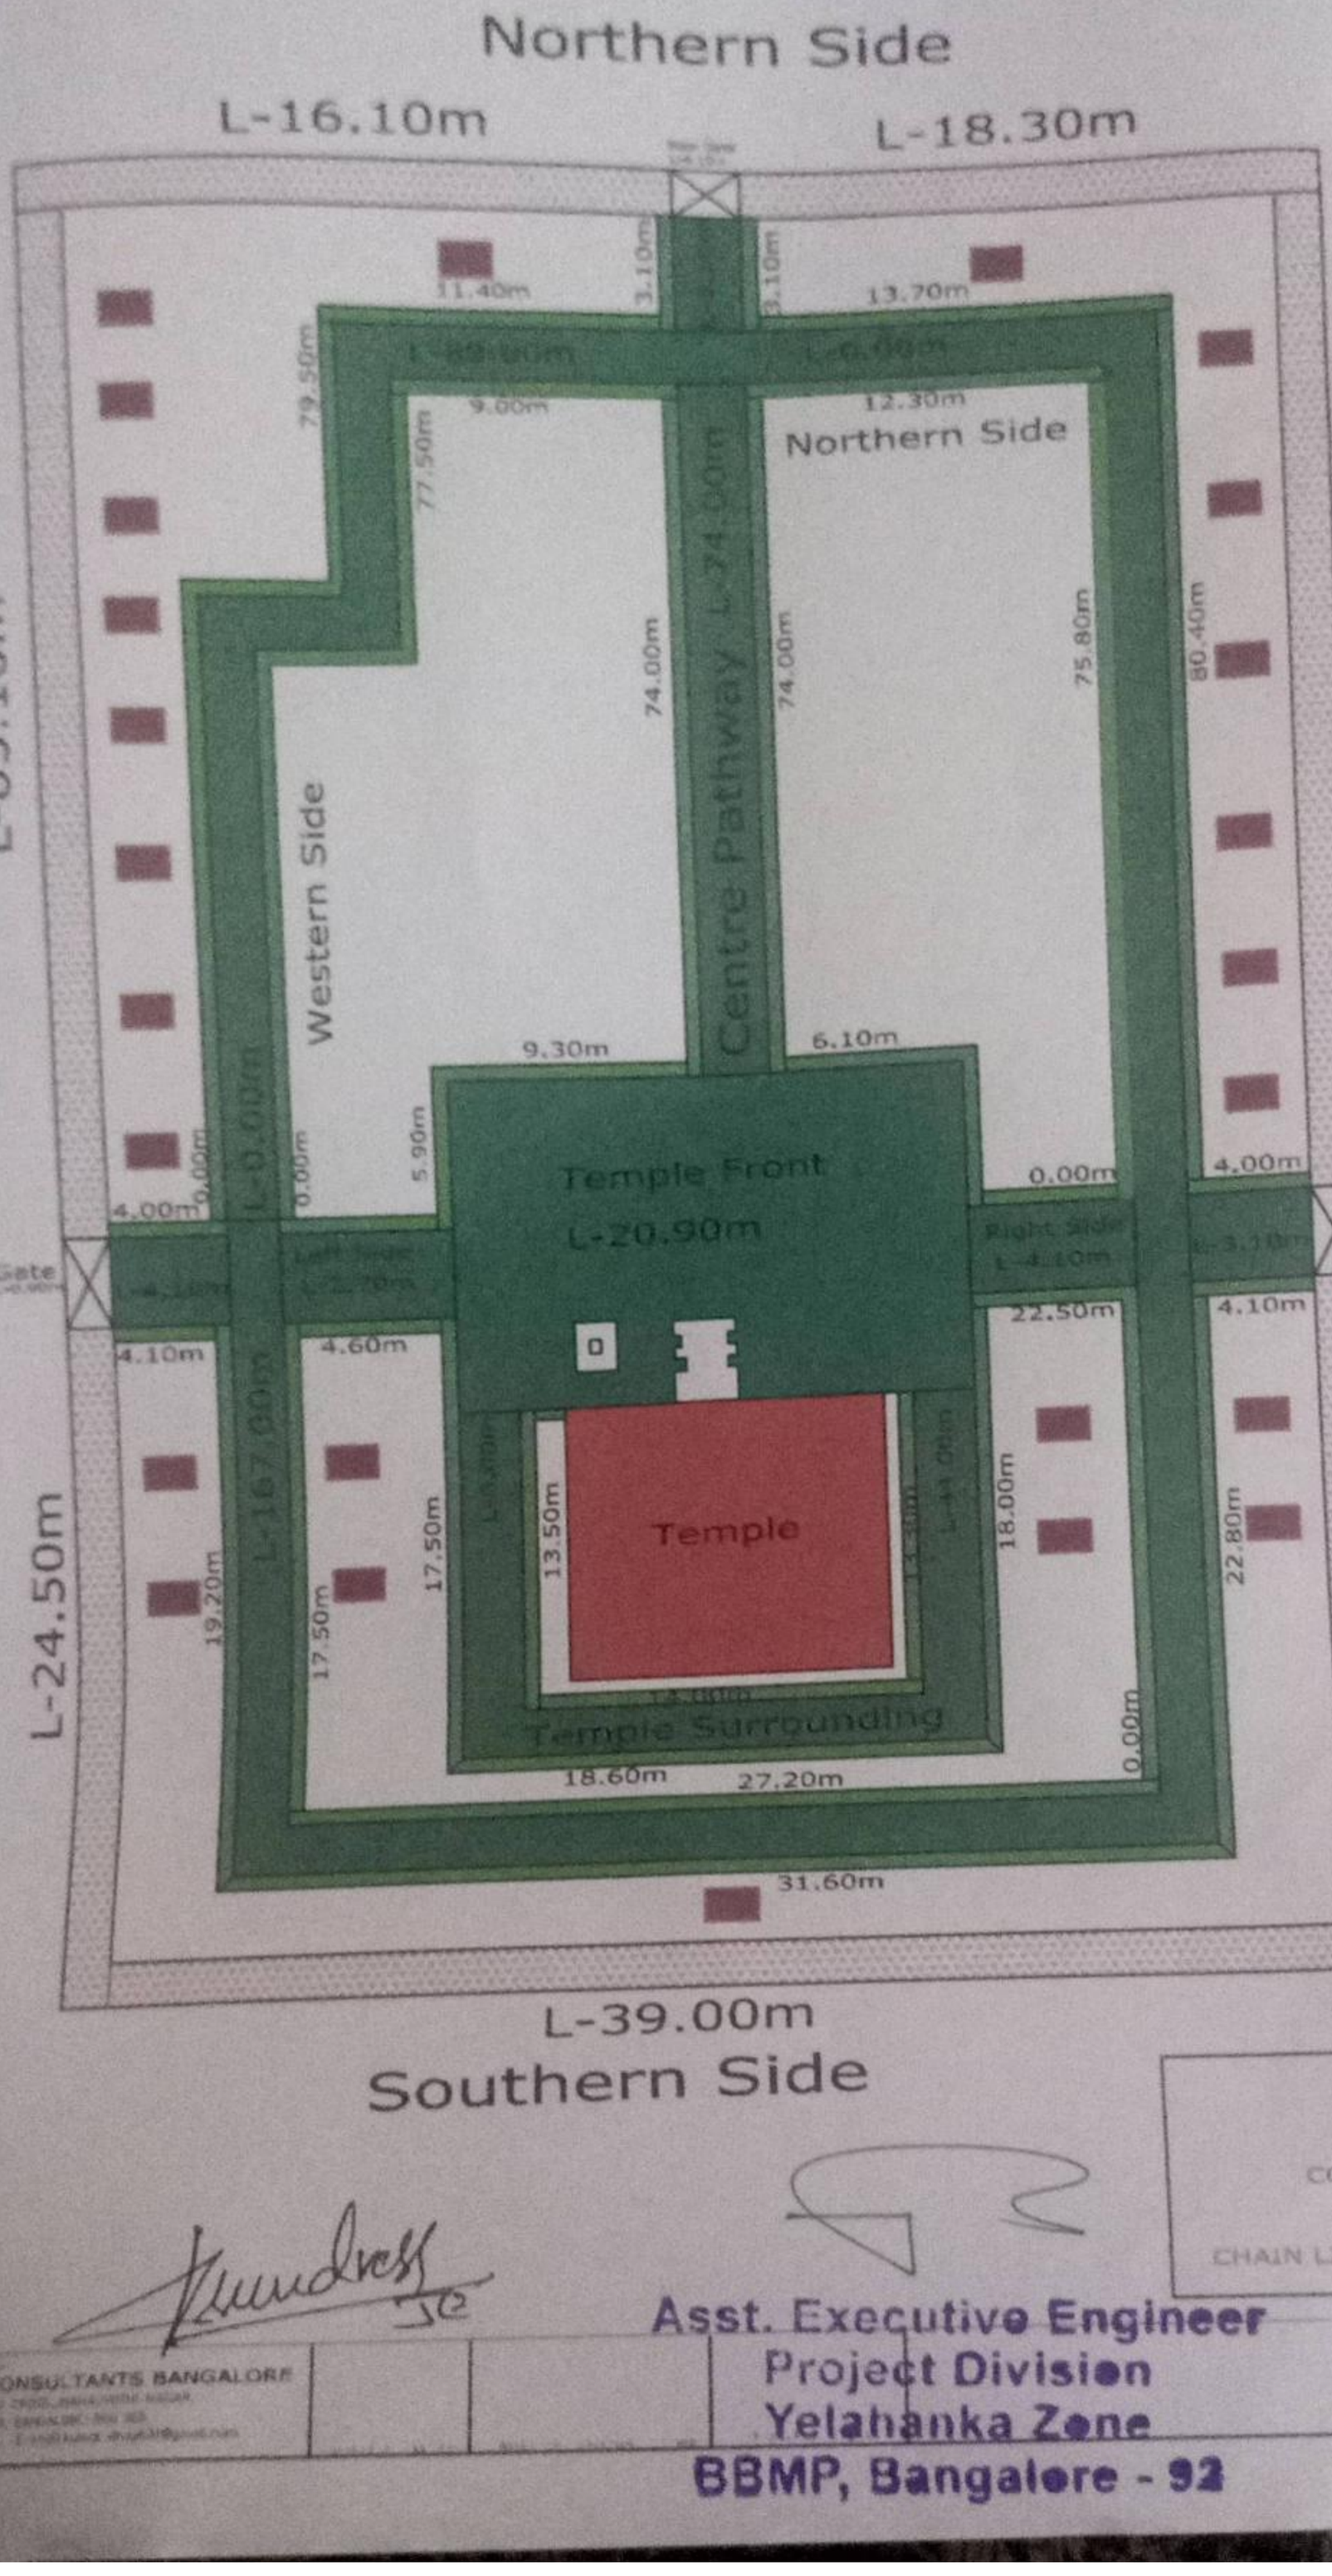

NEWZEN CONSULTANTS BANGALORE

Asst. Executive Engineer
Project Division
Yelahanka Zone
BBMP, Bangalore - 92

Scanned by TapScanner